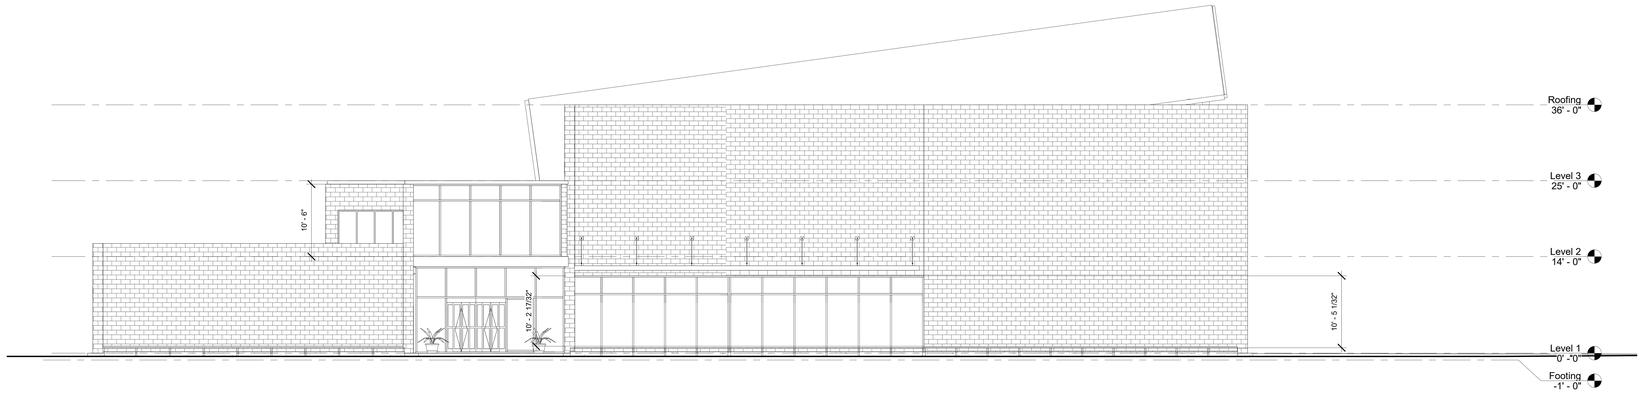

1 East
1/8" = 1'-0"

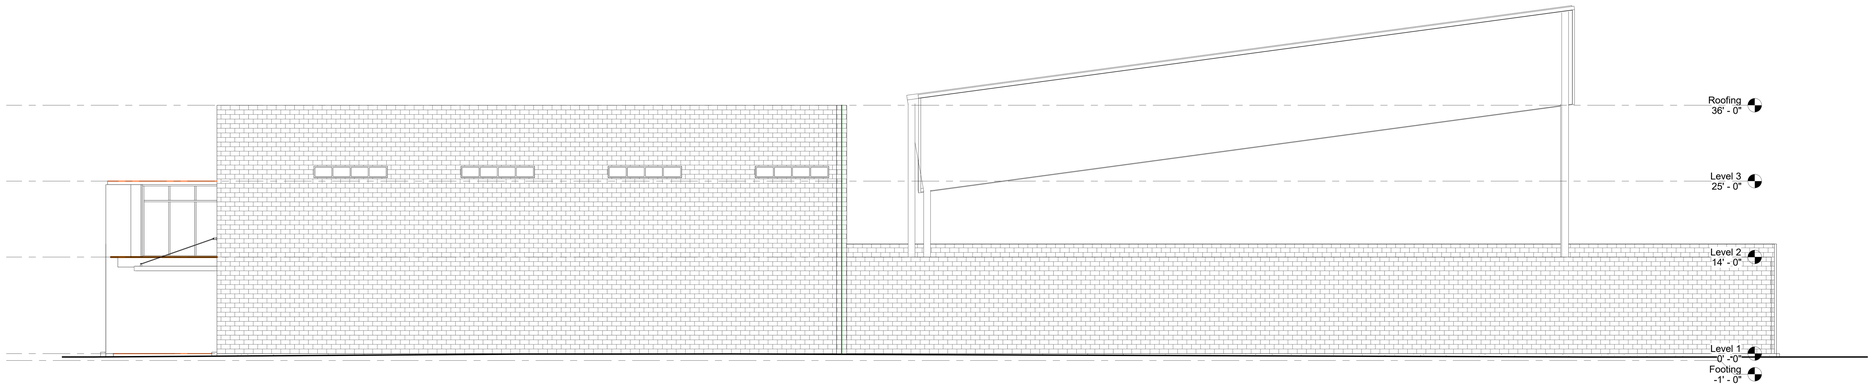

2 North
1/8" = 1'-0"

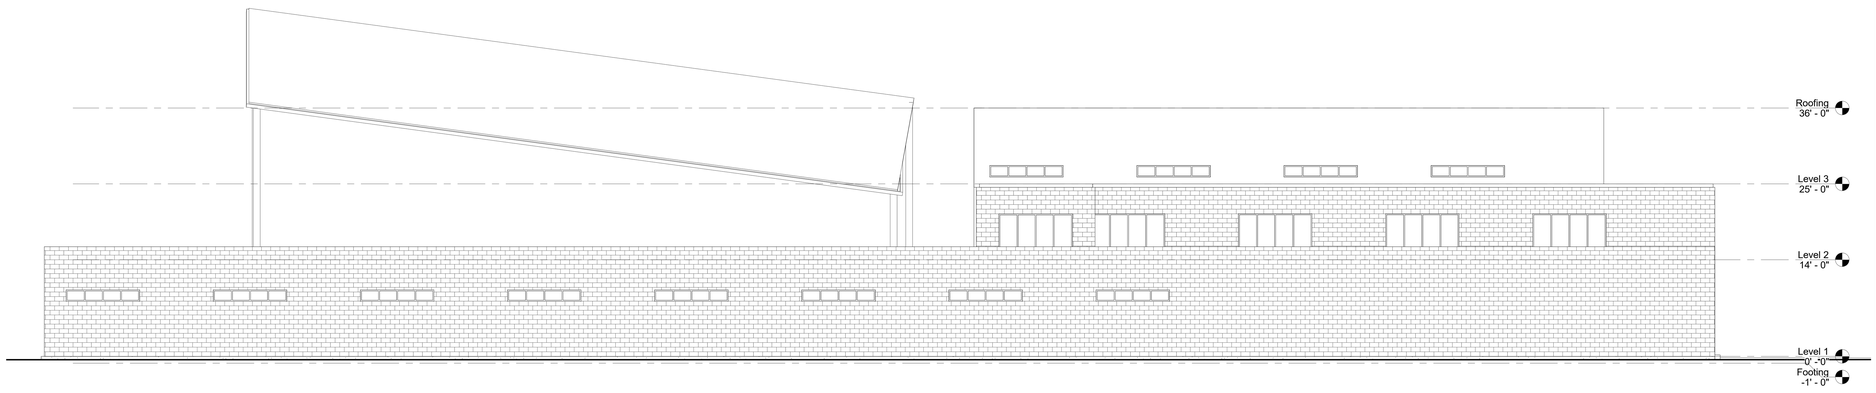

3 South
1/8" = 1'-0"

CHASSE BUILDING TEAM

No.	Description	Date

CONSTRUCTION DRAWINGS

BASEBALL TRAINING CENTER

ELEVATIONS

PROJECT NUMBER
DATE
DRAWN BY
CHECKED BY

A3

SCALE 1/8" = 1'-0"

12/10/2019
5:29:27 PM