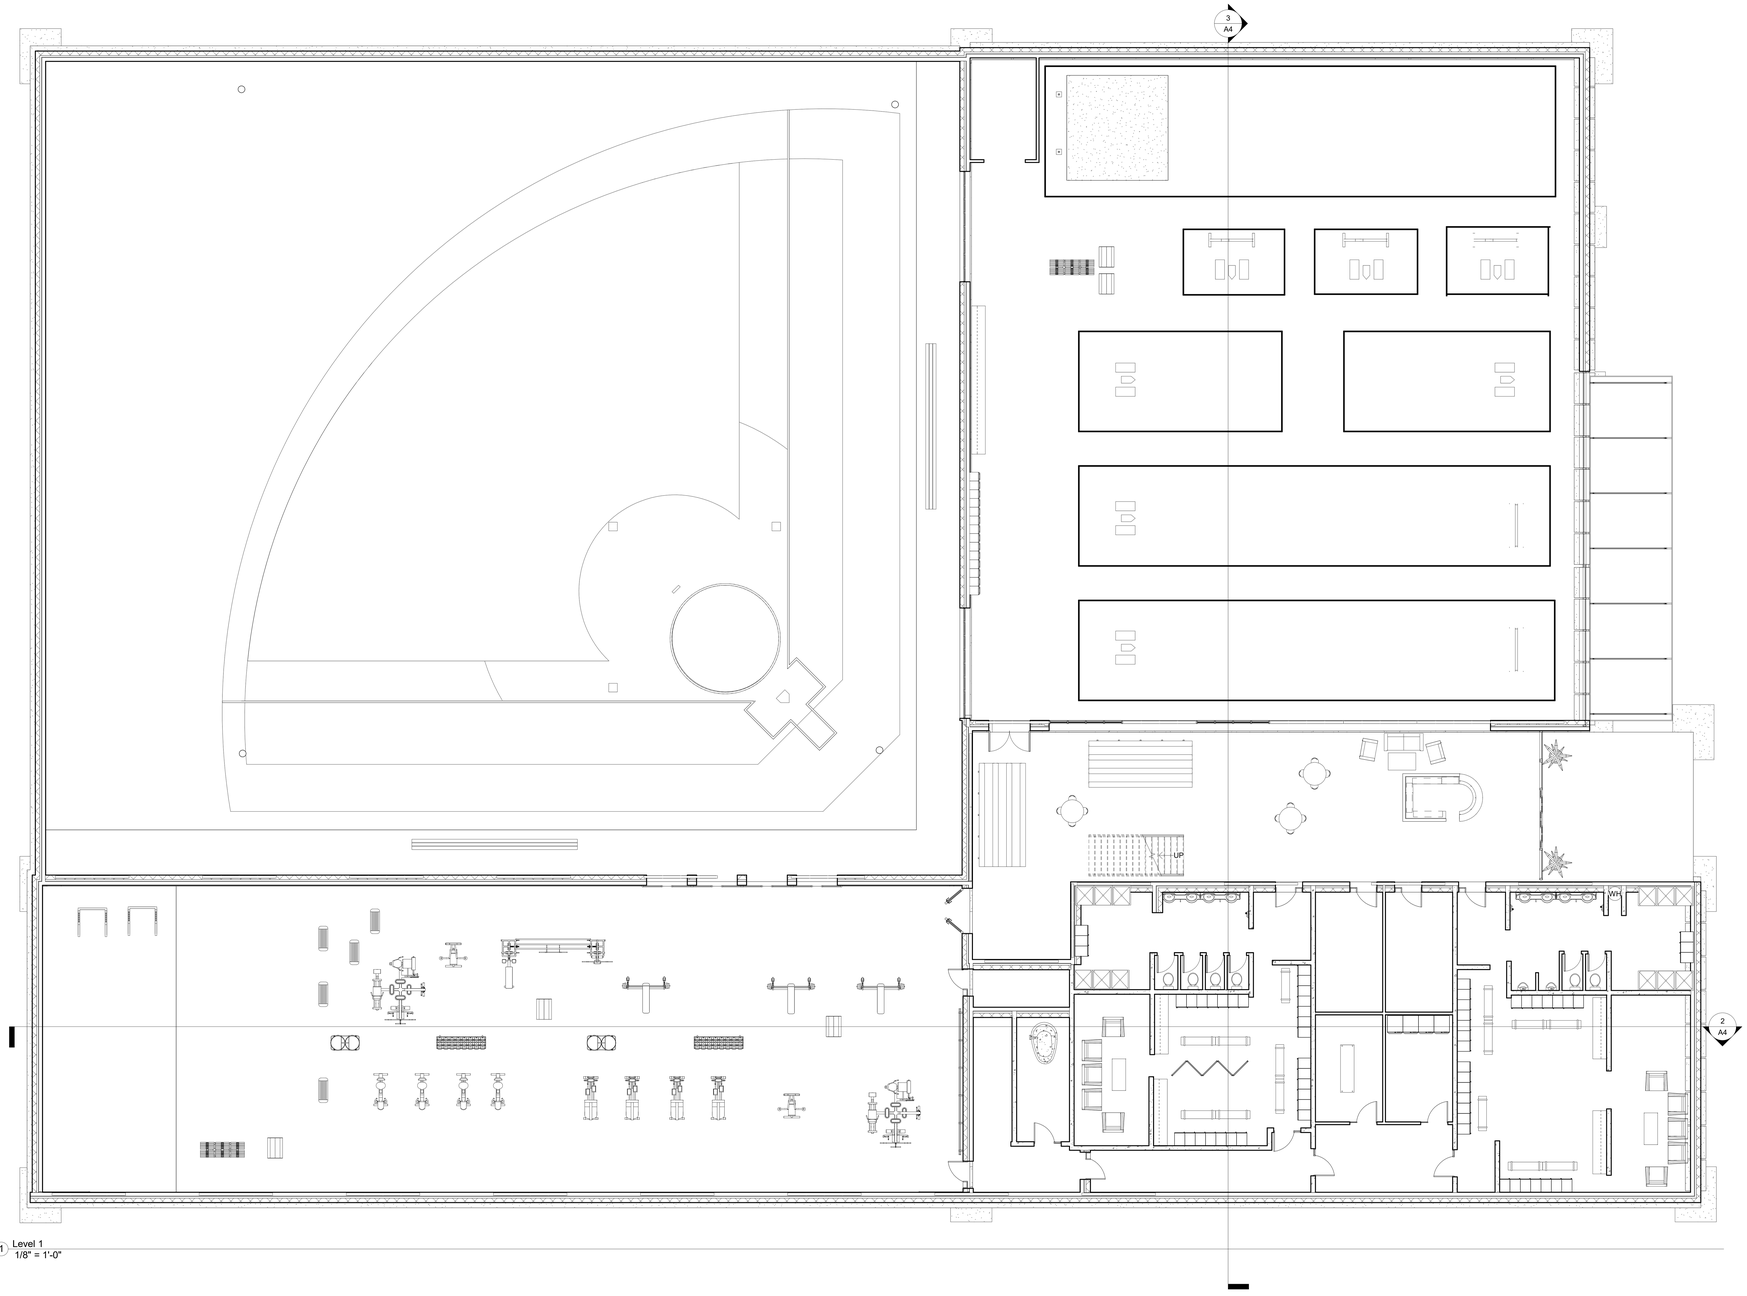

1 Level 1
1/8" = 1'-0"

CHASSE
BUILDING TEAM

No.	Description	Date

CONSTRUCTION DRAWINGS

BASEBALL TRAINING CENTER

FLOOR PLAN LEVEL 1

PROJECT NUMBER	
DATE	
DRAWN BY	
CHECKED BY	
	A1
SCALE	1/8" = 1'-0"

12/10/2019
5:28:44 PM