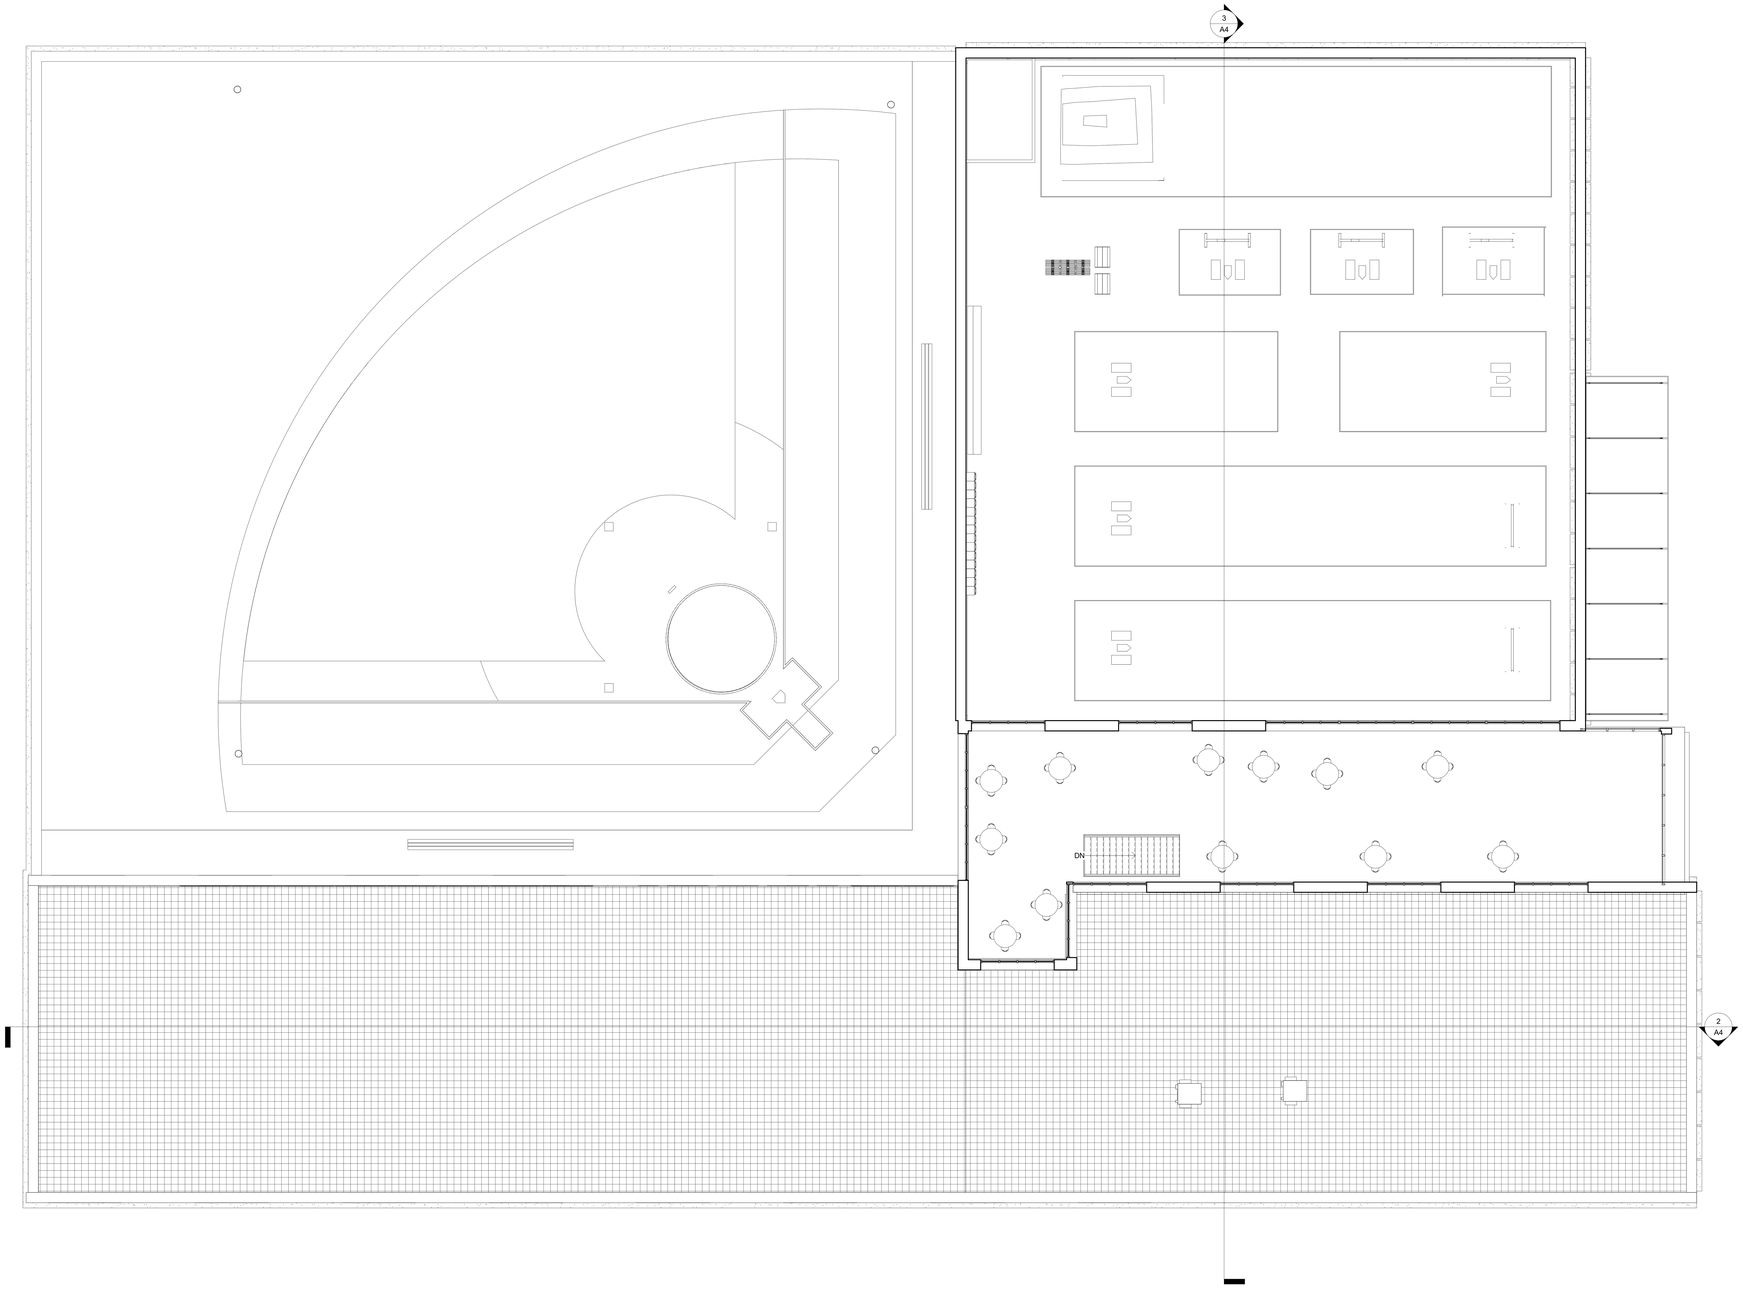


1 Level 2
1/8" = 1'-0"

CHASSE
BUILDING TEAM

| No. | Description | Date |
|---|---|---|
| | | |

CONSTRUCTION DRAWINGS

# BASEBALL TRAINING CENTER

## FLOOR PLAN LEVEL2

| | |
|---|---|
| PROJECT NUMBER | |
| DATE | |
| DRAWN BY | |
| CHECKED BY | |
| | A2 |
| SCALE | 1/8" = 1'-0" |

12/10/2019
5:29:14 PM