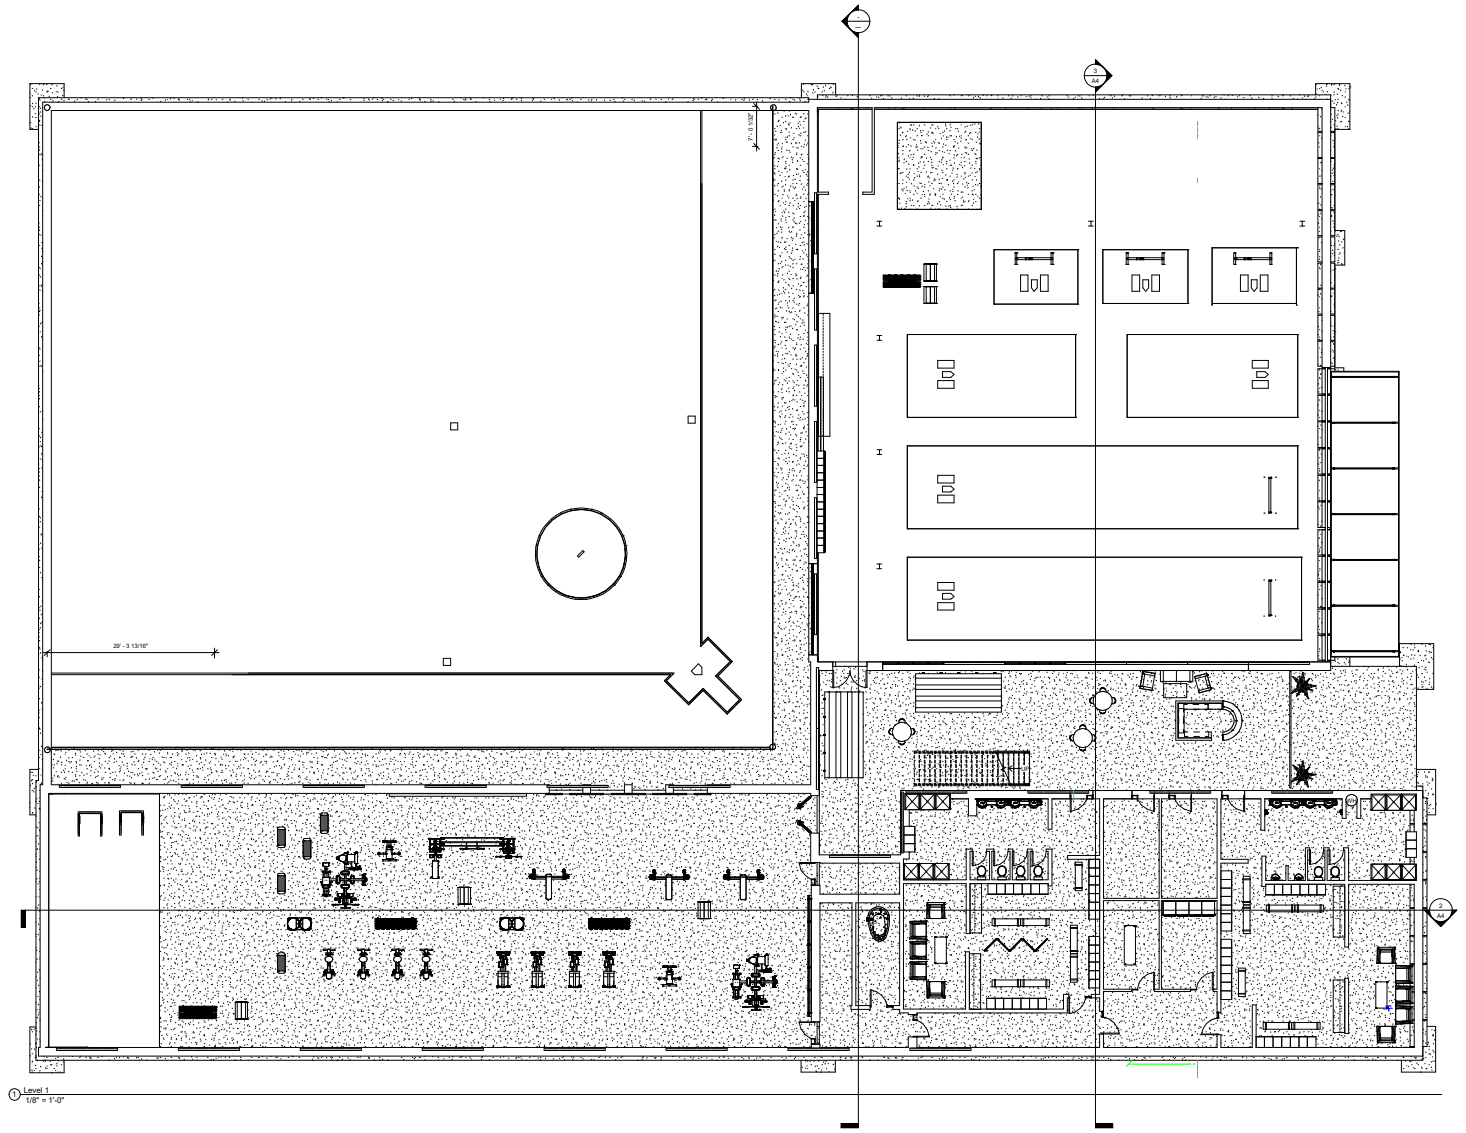

CHASSE BUILDING TEAM

No.	Description	Date

CONSTRUCTION DRAWINGS

PROJECT NAME

FLOOR PLAN LEVEL 1

PROJECT NUMBER	
DATE	
DRAWN BY	
CHECKED BY	
	A1
SCALE	1/8" = 1'-0"

1/18/2020 12:19:24 PM