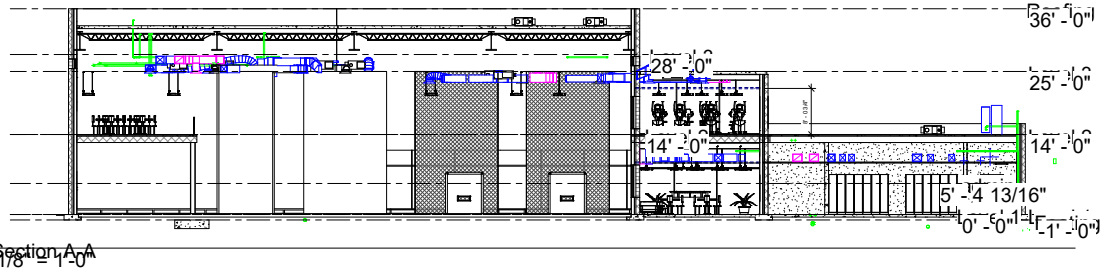

3 Section A-A
1/8" = 1'-0"

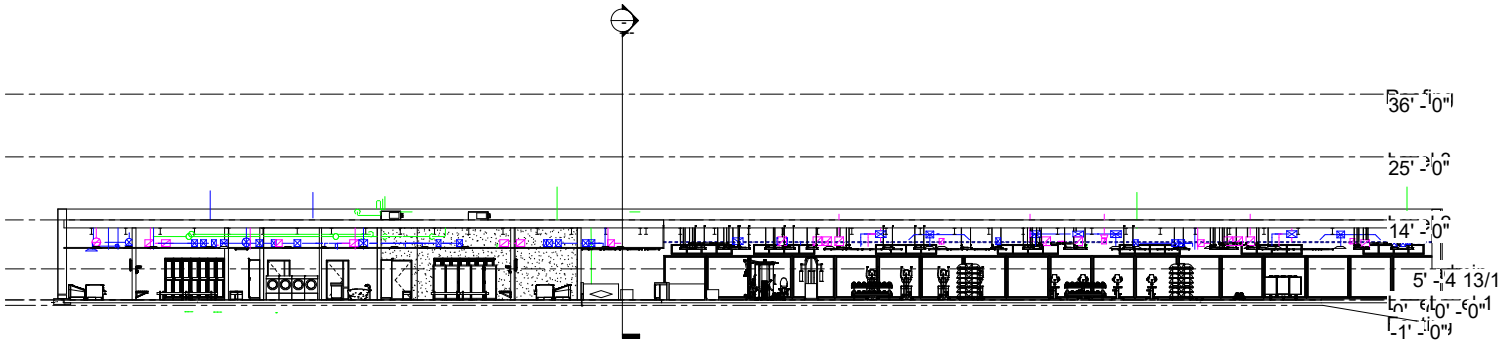

2 Section B-B
1/8" = 1'-0"

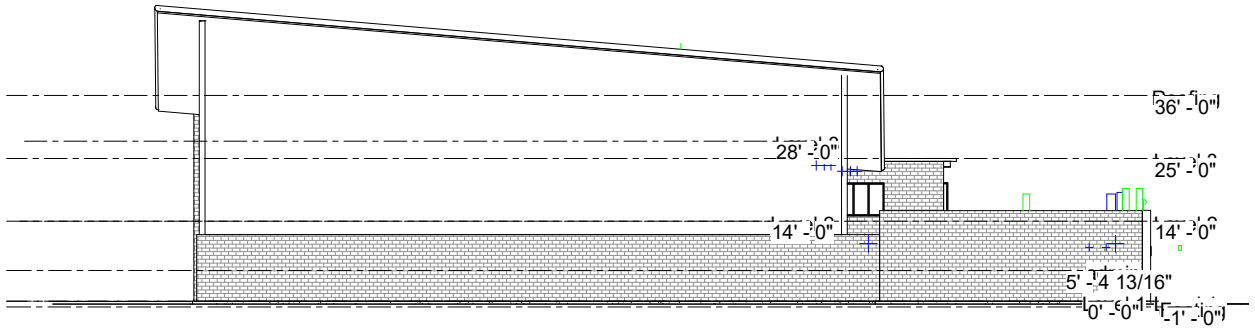

1 West
1/8" = 1'-0"

CHASSE BUILDING TEAM

CONSTRUCTION DRAWINGS

No.	Description	Date

PROJECT NAME

SECTIONS

PROJECT NUMBER
DATE
DRAWN BY
CHECKED BY
SCALE 1/8" = 1'-0"

A4

1/22/2020 2:43:02 PM