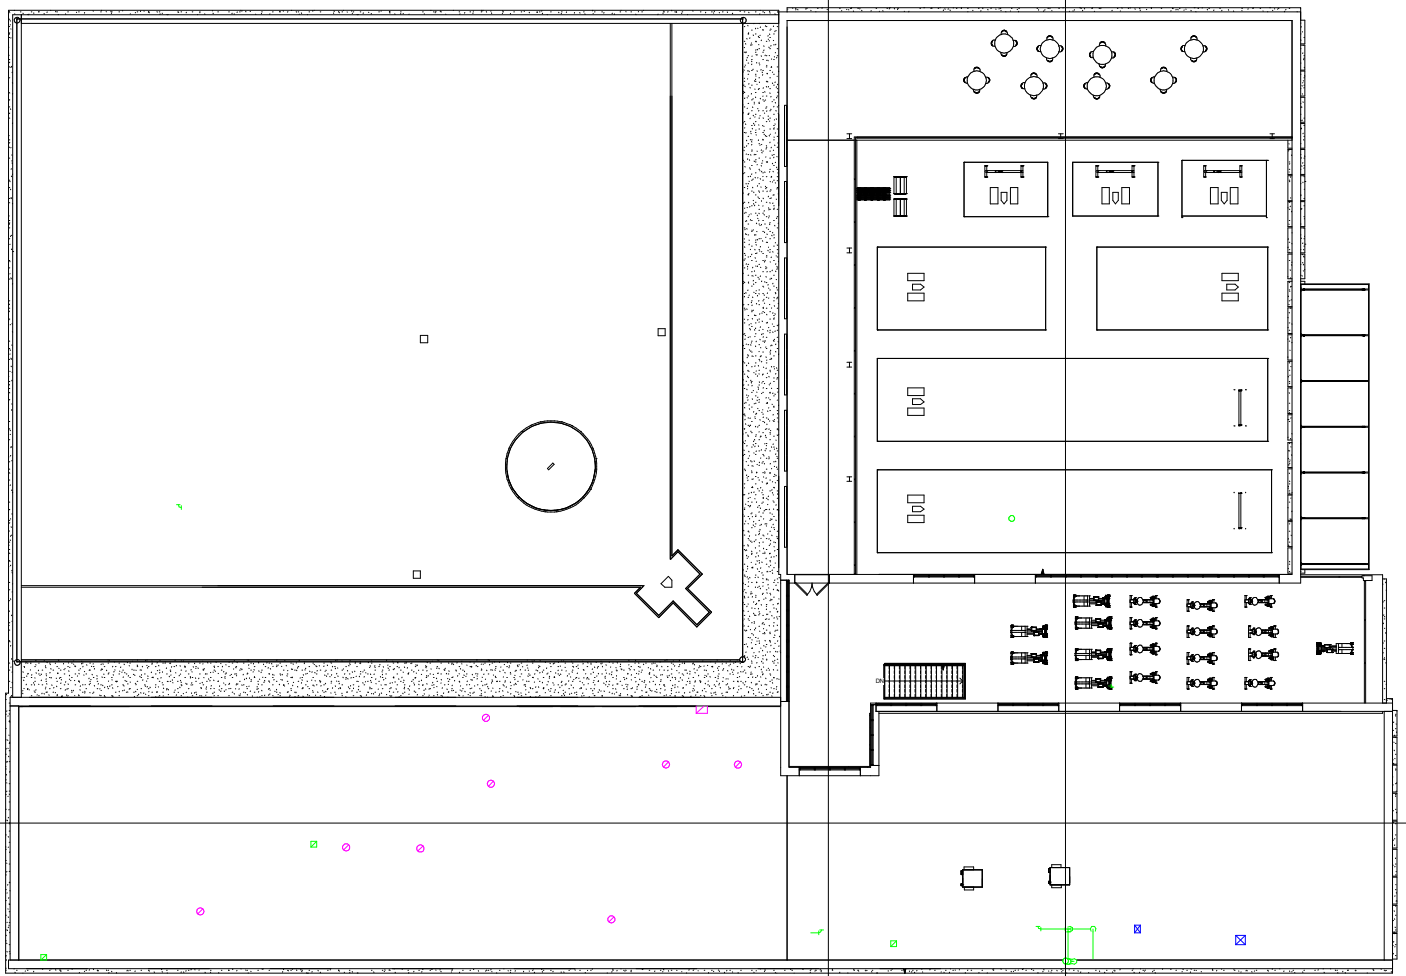

1 Level 2
1/8" = 1'-0"

CHASSE BUILDING TEAM

No.	Description	Date

CONSTRUCTION DRAWINGS

PROJECT NAME

FLOOR PLAN LEVEL2

PROJECT NUMBER	
DATE	
DRAWN BY	
CHECKED BY	
	A2
SCALE	1/8" = 1'-0"

1/8/2020
12:19:54 PM