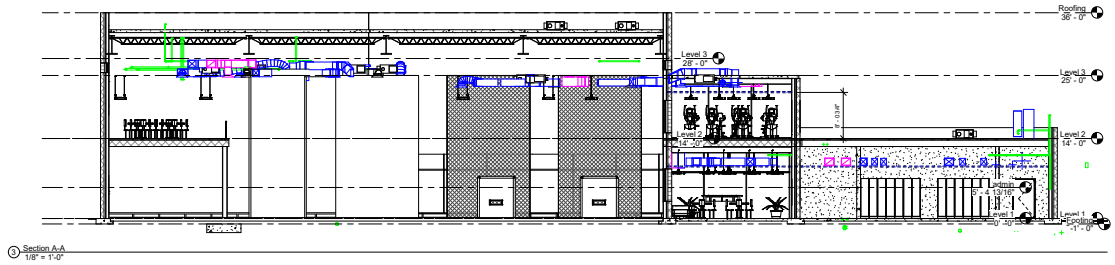

3 Section A-A
1/8" = 1'-0"

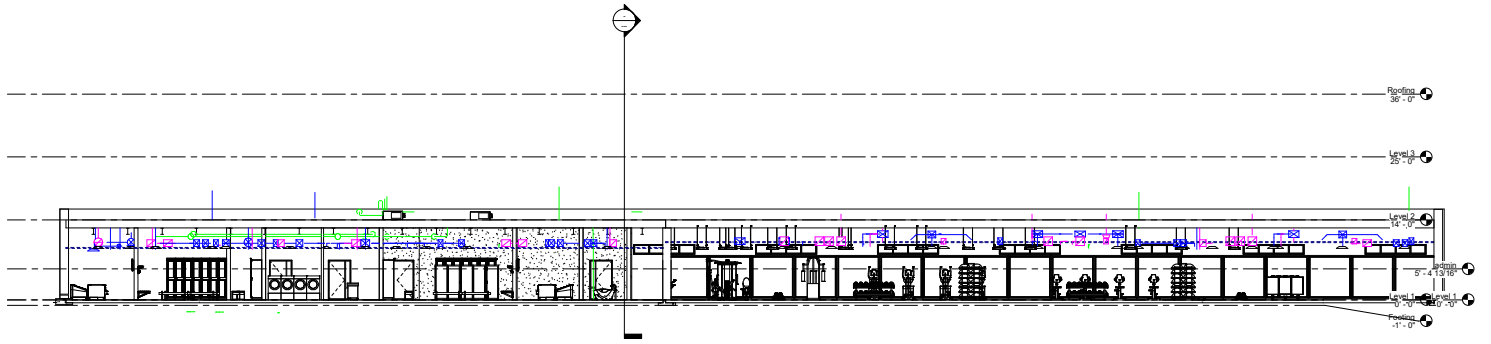

2 Section B-B
1/8" = 1'-0"

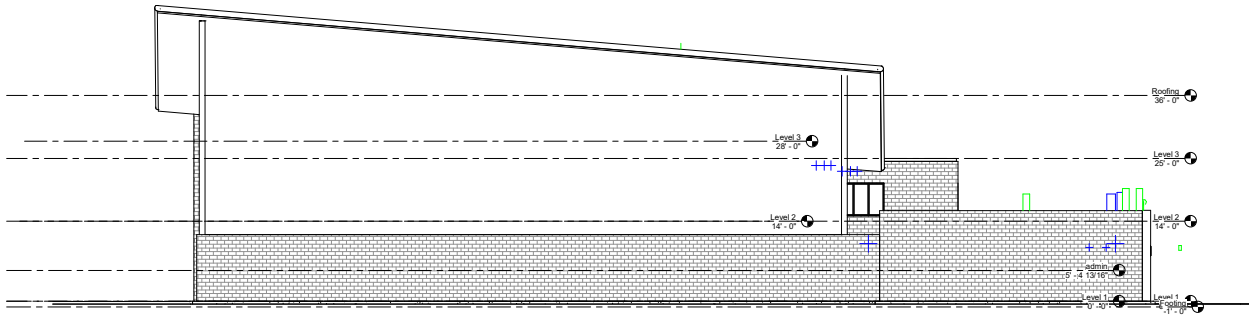

1 West
1/8" = 1'-0"

CHASSE
BUILDING TEAM

No.	Description	Date

CONSTRUCTION DRAWINGS

PROJECT NAME

SECTIONS

PROJECT NUMBER

DATE

DRAWN BY

CHECKED BY

A4

SCALE 1/8" = 1'-0"

1/8/2020
12:21:34 PM